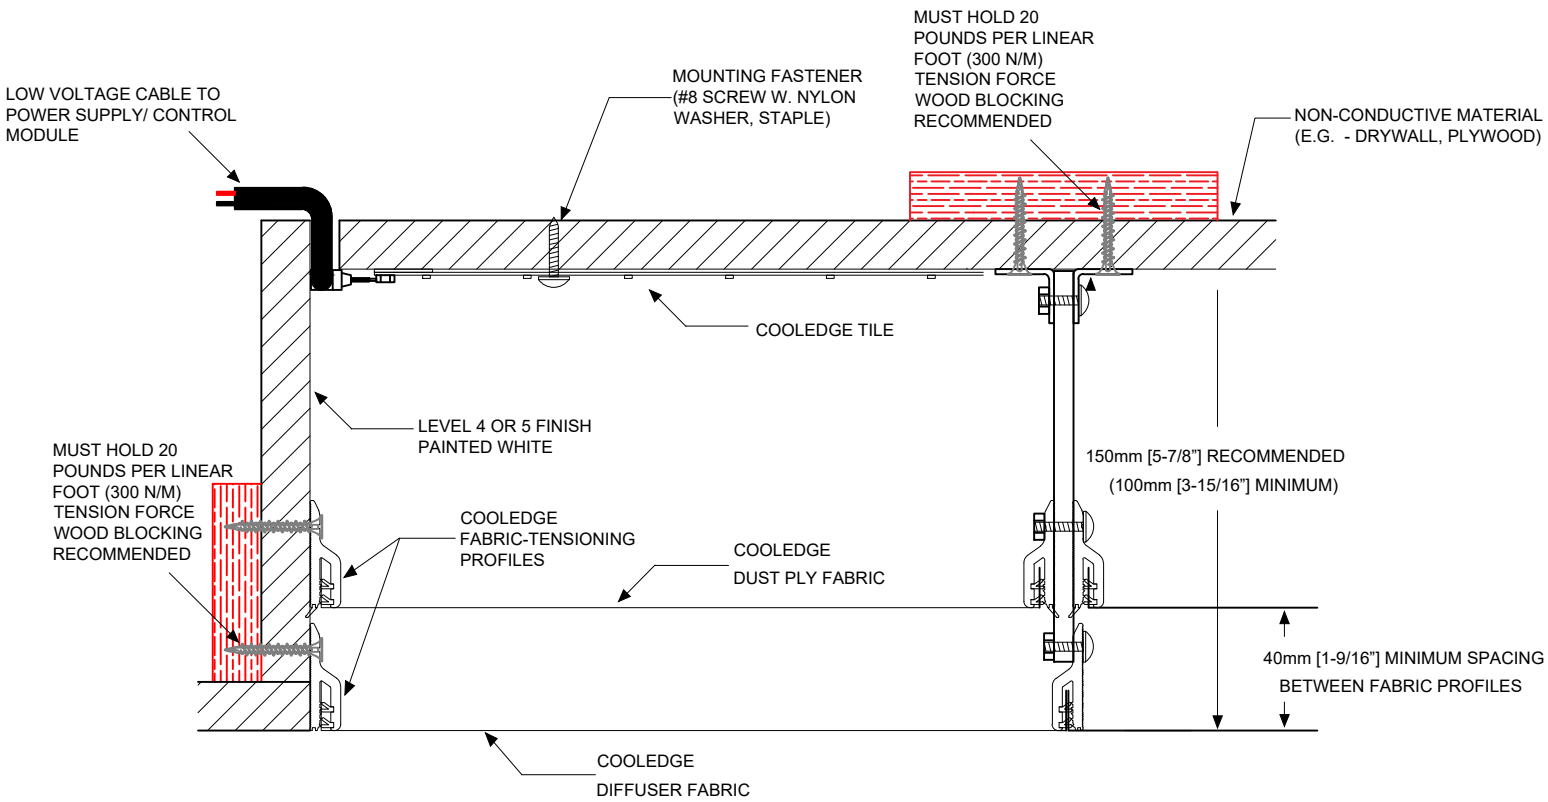FLUSH MOUNT SKYSPAN
W. MIDSPAN SEAM
RECESSED CAVITY INSTALLATION