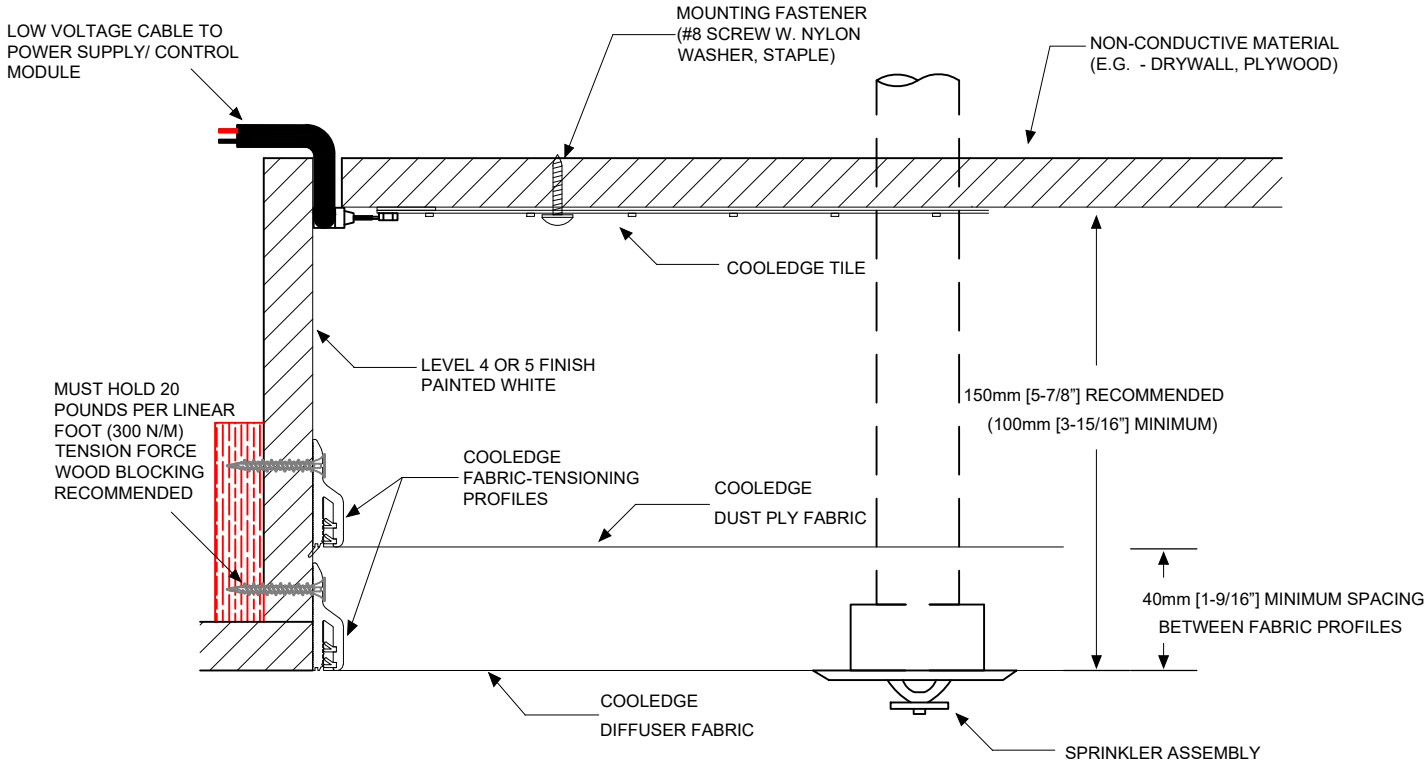FLUSH MOUNT SKYSPAN
W. SPRINKLER PENETRATION
RECESSED CAVITY INSTALLATION