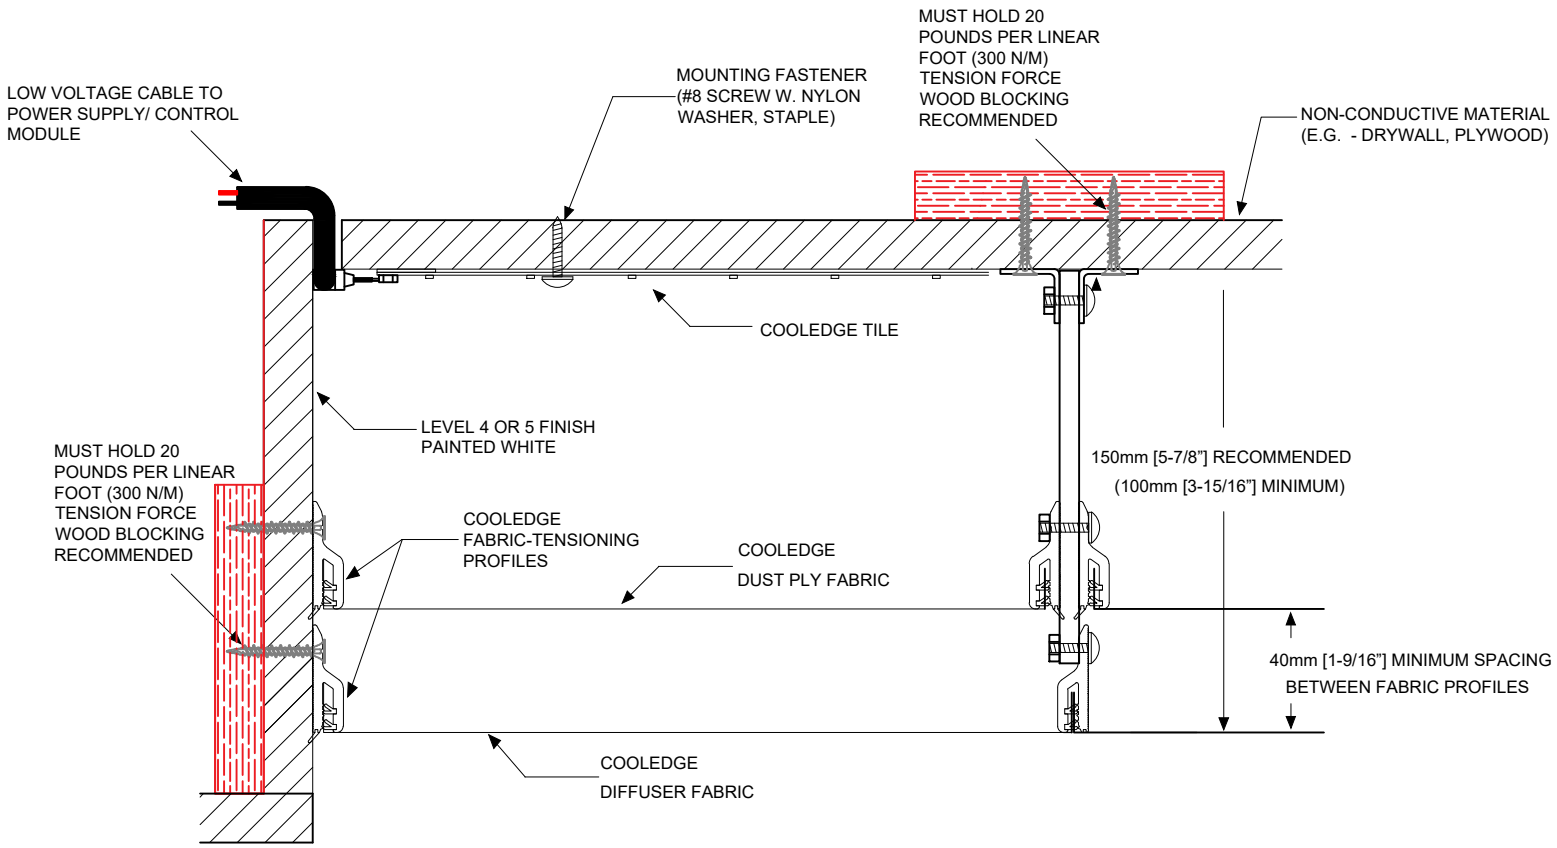FLUSH MOUNT SKYSPAN
W. MIDSPAN SEAM
REGRESSED CAVITY INSTALLATION