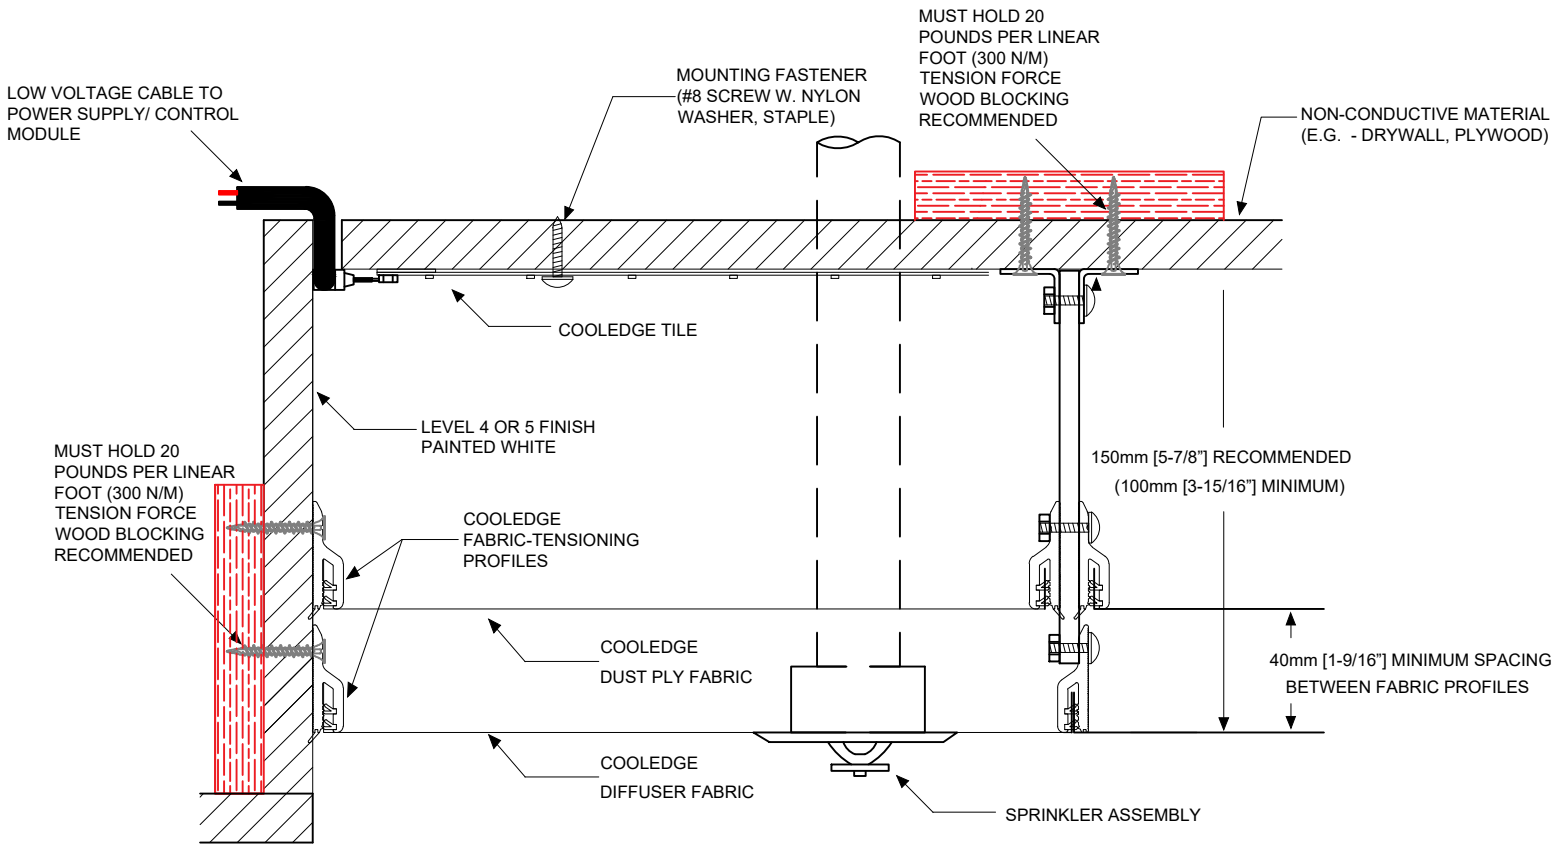FLUSH MOUNT SKYSPAN
W. MIDSPAN SEAM &
SPRINKLER PENETRATION
REGRESSED CAVITY INSTALLATION