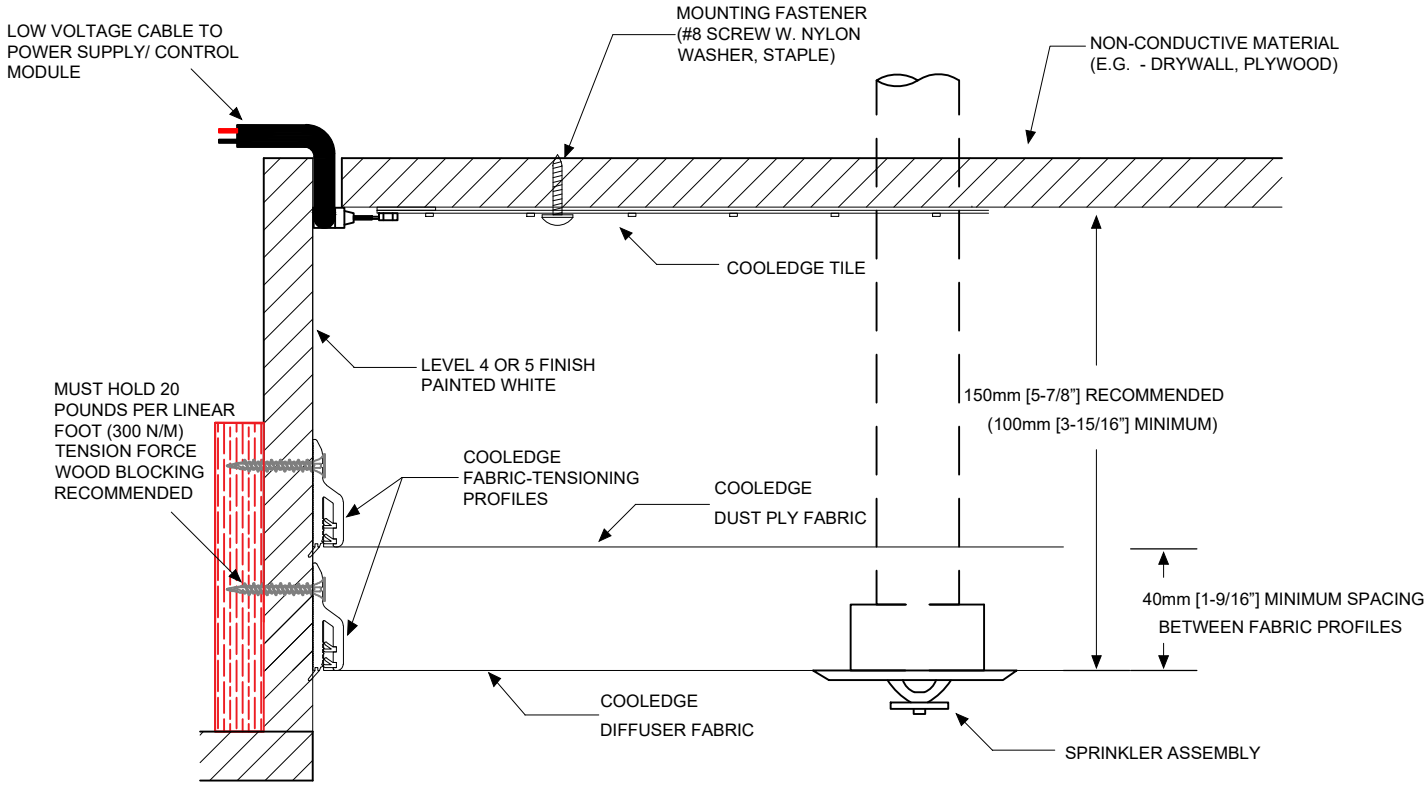FLUSH MOUNT SKYSPAN
W. SPRINKLER PENETRATION
REGRESSED CAVITY INSTALLATION