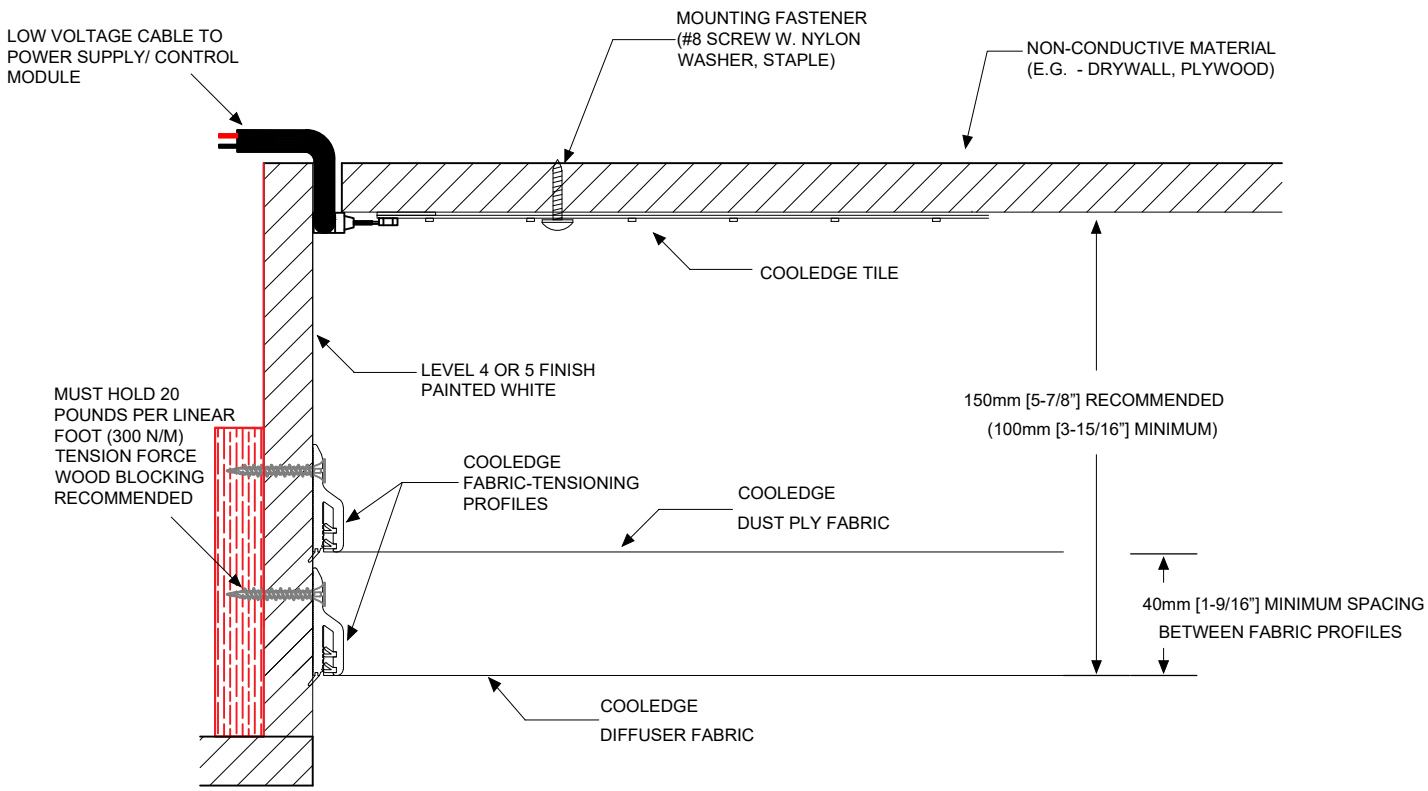FLUSH MOUNT SKYSPAN
REGRESSED CAVITY INSTALLATION