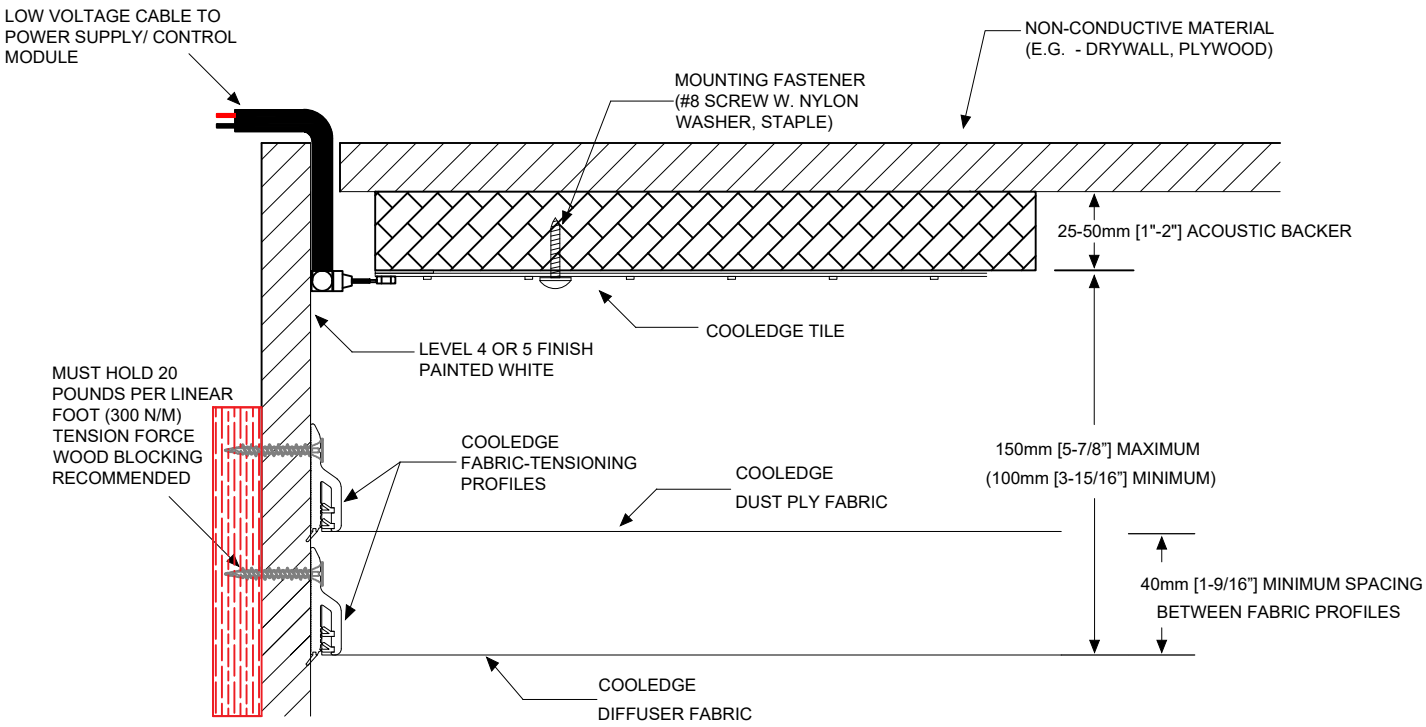FLUSH MOUNT SKYSPAN
W. ACOUSTIC BACKER
WALL TO WALL INSTALLATION