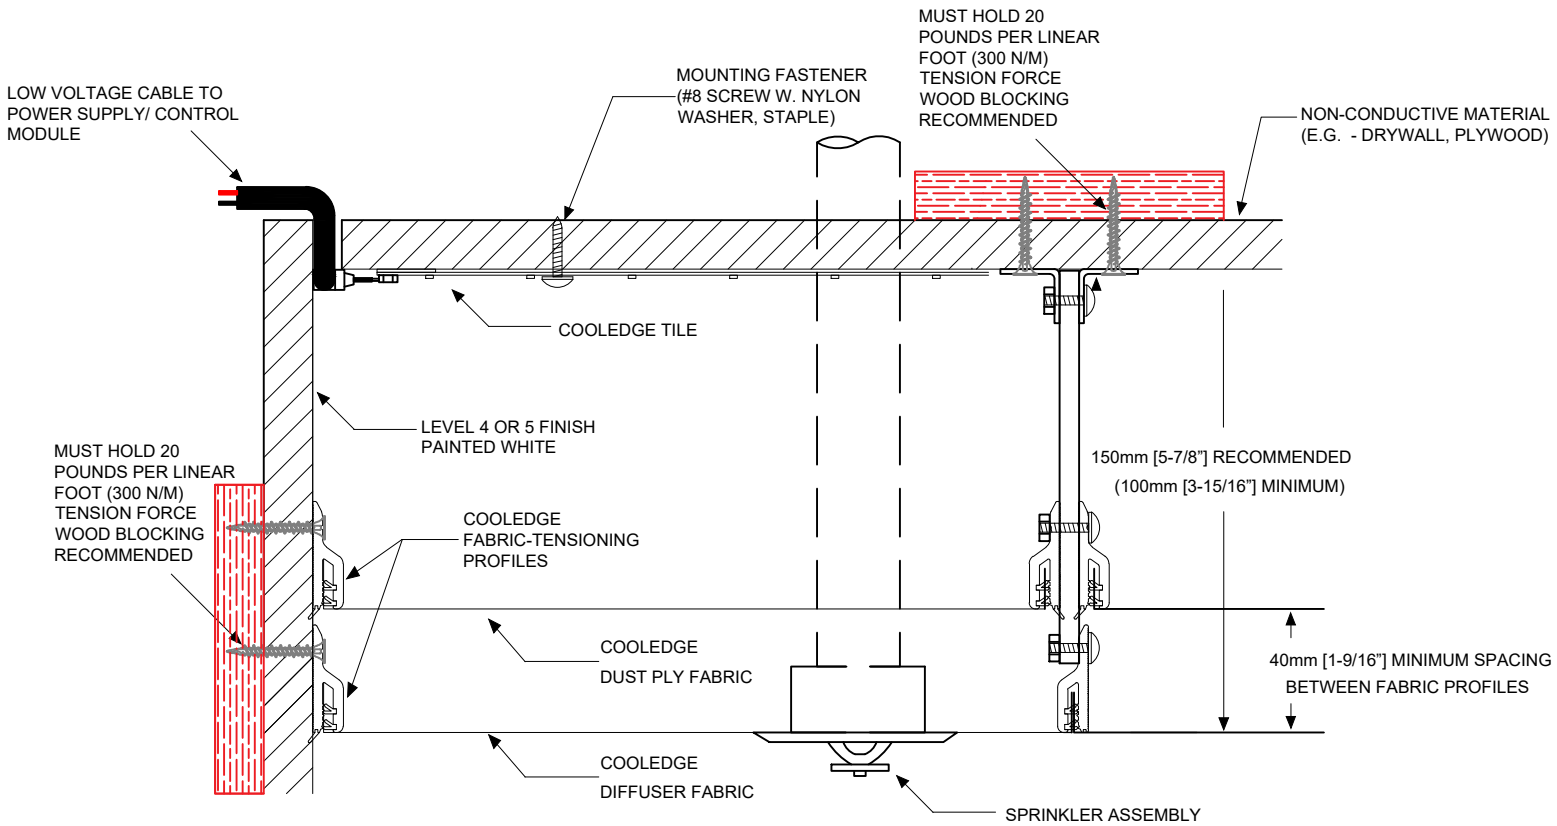FLUSH MOUNT SKYSPAN
W. MIDSPAN SEAM &
SPRINKLER PENETRATION
WALL TO WALL INSTALLATION