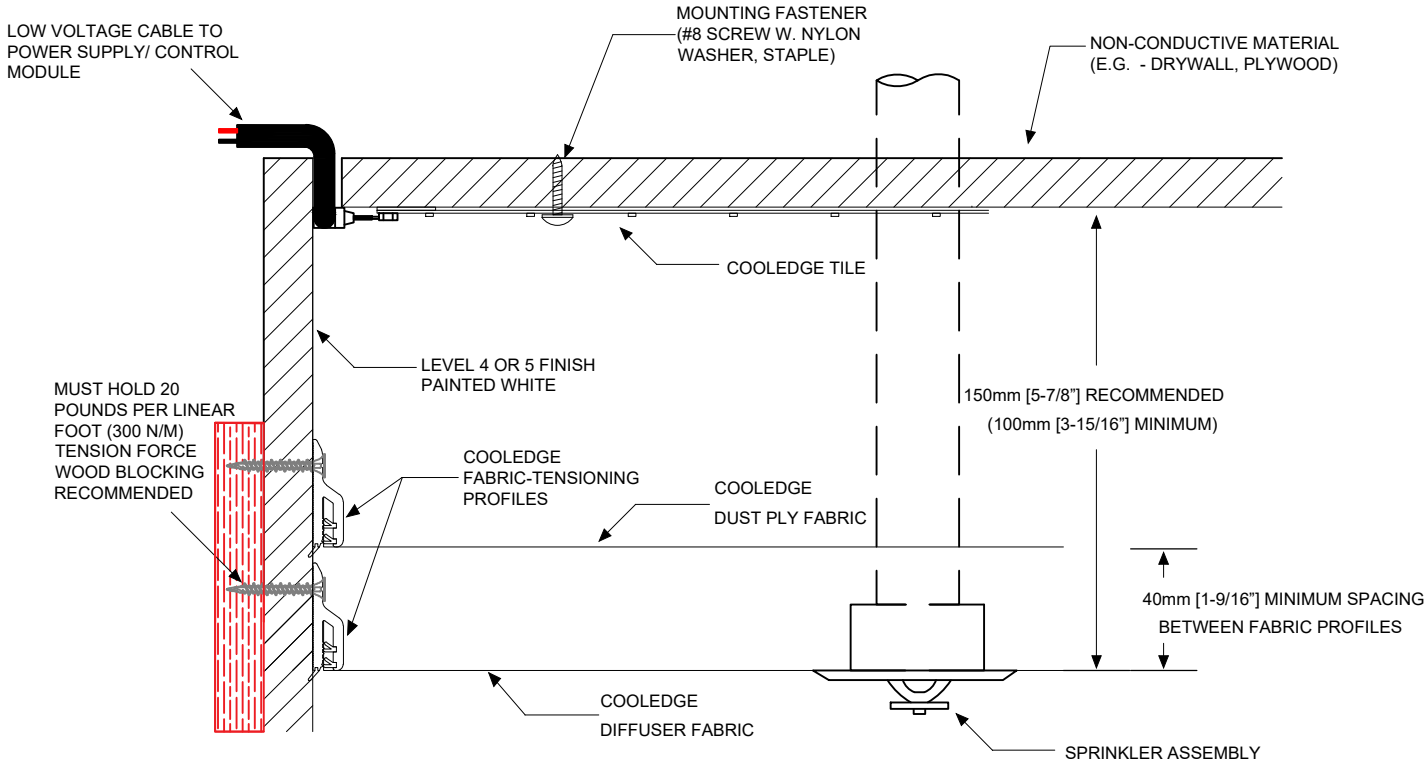FLUSH MOUNT SKYSPAN
W. SPRINKLER PENETRATION
WALL TO WALL INSTALLATION